Permit #F00141691

FilmL.A., Inc.
6255 W Sunset Blvd, 12th Floor
Hollywood, CA 90028
t: (213)977-8600 - f: (213)977-8601
www.filmla.com

Summary Information

Permit No: F00141691 **Type of Permit:** FILMING **Release Date:** 08/28/2018

Production Company WARNER BROS TELEVISION PRODUCTION

Insured Company Name WARNER BROS TELEVISION PRODUCTION

Contact Phone No. 1 818-954-4833
Contact Phone No. 2
Fax 818-954-4904
Address 4000 WARNER BLVD
BURBANK, California 91522

Production Title LETHAL WEAPON

Type of Production TV Drama

Producer Marc Alpert

Director Nic Copus

1st AD Jeffrey Schwartz

Production Manager Mark Bashaar

FilmL.A. Coordinator Naomi Kajiyama

Location Manager Timothy Hillman
Primary Phone Mobile - 213-712-1637
Secondary Phone Office - 818-954-3077

Location Assistant Mona Nash Boelter
Primary Phone Mobile - 818-415-8383
Secondary Phone

Fees

Posting 300	$69.00
Posting 1200	$276.00
Notification Charge	$252.00
FILMLA NON-REFUNDABLE FILM APPLICATION FEE	$685.00
LA CITY LANE AND STREET CLOSURE FEE	$312.00
LA CITY FIRE SAFETY OFFICER	$1,530.00
LA CITY FIRE DEPARTMENT SPOT CHECK SURCHARGE	$85.00

Total Permit Fee $3,209.00

Number of Locations 2

NOT A PERMIT

FilmL.A., Inc.
6255 W Sunset Blvd, 12th Floor
Hollywood, CA 90028
t: (213)977-8600 - f: (213)977-8601
www.filmla.com

Summary Information — Location

Permit Number	F00141691	**Location Manager**	Timothy Hillman
Production Company	WARNER BROS TELEVISION PRODUCT...	Primary Phone	Mobile - 213-712-1637
Insured Company	WARNER BROS TELEVISION PRODUCT...	Secondary Phone	Office - 818-954-3077
Production Title	LETHAL WEAPON		

Location Address 4628 Fulton Ave, Los Angeles, CA, 91423

Location Type Apartment Building

Prep Dates 8/29/2018 - 8/29/2018 07:00 - 22:00 1 day

Film Dates 8/30/2018 - 8/30/2018 05:00 - 22:00 1 day

Strike Dates 8/31/2018 - 8/31/2018 07:00 - 22:00

Open or Closed to the Public Open

Generic Conditions

*Certain service and personnel fees required by jurisdictional agencies are not collected by FilmL.A. Any such fees must be paid directly to the appropriate agency, and a separate invoice will be provided to the permittee.
*LAFD UFSO: Company must contact FilmL.A. for extension of the Uniformed Fire Safety Officers' hours. During normal business hours, UFSO must also inform the LAFD Film desk of the extension.
All travel lanes and bike lanes shall be closed per the WATCH manual.
Community Survey Obtained
Equipment staging and vehicles may park on one side of the street only.
May not interfere with adjacent traffic lanes or adjacent bike lane
Must comply with attached conditions
Must Maintain 5' Clearance on Sidewalks/Walkways
Must maintain local/emergency access
No cast or crew parking on area streets
No interference with merchant activity.
Notify LAPD Van Nuys Division (818) 374-9500 and comm. (213) 978-6552 1/2 hour prior to any gunfire, brandishing weapons, special effects or simulated emergency or criminal activity.
Number of uniformed officers listed on the permit is a minimum requirement. Permittee remains responsible for deploying a sufficient number of uniformed officers to provide traffic and crowd control to ensure the safety of the film crew and the public.
Traffic control must be done in accordance w/MUTCD
Uniformed officers shall have a copy of the film permit in their possession and are required to confirm that all traffic control signage devices are in place.

Please see attached documents

WB.Lethal.141691.FultonWS.pdf
WB.Lethal.141691.FultonBS.pdf
Ethel_Ave_and_adjacent_area_Conditions_August_2018.pdf

NOT A PERMIT

FilmL.A., Inc.
6255 W Sunset Blvd, 12th Floor
Hollywood, CA 90028
t: (213)977-8600 - f: (213)977-8601
www.filmla.com

Summary Information — Location

Permit Number	F00141691	**Location Manager**	Timothy Hillman
Production Company	WARNER BROS TELEVISION PRODUCT...	Primary Phone	Mobile - 213-712-1637
Insured Company	WARNER BROS TELEVISION PRODUCT...	Secondary Phone	Office - 818-954-3077
Production Title	LETHAL WEAPON		

Equipment on Location

Type	Quantity
5 or 10 ton trucks	3
Cast/Crew vehicles	80
Catering Truck	2
Condors	1
Cranes	1
Cube Trucks	2
Generator	3
Honey Wagons	1
Picture vehicles	10
Portable restrooms	2
Semi Trucks	6
Stakebed Trucks	6
Trailers	6
Vans	6

Personnel on Location

Type	Quantity
Cast	4
Crew	75
Extras	13
LA City UFSO assigned	43342

Filming Activities Brandishing weapons; Camera in car; Camera on sticks; Drive by; Drive ups & away; Emergency vehicles with flashing lights; Equipment on property; Equipment on sidewalk & street; Equipment on sidewalk, in curb lane & across street; Exterior Dialogue; Handheld equipment; Intermittent pedestrian control; Intermittent traffic control - 2 minute standard (except 0700-0900 hrs & 1500-1900 hrs); Simulated crime scene and arrival of police to investigate.;

Jurisdiction **Political:** Los Angeles City - Council District 04 **Police:** Los Angeles Police Department **Fire:** Los Angeles City

Thomas Guide **Page:** 562 **Grid:** D4

Approvals

LOS ANGELES CITY POLICE DEPARTMENT	Vincent Aguirre
LOS ANGELES CITY FIRE DEPARTMENT - FILM UNIT	Kanisha Leonard
FILML.A. CLOSURES	Adrian Fayad
LOS ANGELES CITY DEPARTMENT OF PUBLIC WORKS	Jessica Castro

Coordinator Note No blocking of exits/entrances during prep/strike.
No cabling or generator use during prep/strike.
May not compromise fire/emergency protection systems without presence of UFSO.

Coordinator Note UFSO required 8/30 0500-2200 hrs (to follow between 4628 Fulton Ave & 4629

NOT A PERMIT

FilmL.A., Inc.
6255 W Sunset Blvd, 12th Floor
Hollywood, CA 90028
t: (213)977-8600 - f: (213)977-8601
www.filmla.com

Summary Information — Location

Permit Number	F00141691	**Location Manager**	Timothy Hillman
Production Company	WARNER BROS TELEVISION PRODUCT...	Primary Phone	Mobile - 213-712-1637
Insured Company	WARNER BROS TELEVISION PRODUCT...	Secondary Phone	Office - 818-954-3077
Production Title	LETHAL WEAPON		

Fulton Ave)

Parking

Base Camp
Location Type : Filming Location

Crew Parking
Location Type : Other Location
4000 Warner Blvd, Burbank, CA, 91505

Posting "No Parking" signs E/S FULTON AV. FROM 4628 150 FT. NORTH & SOUTH
W/S FULTON AV. FROM KLING ST. TO SARAH ST.

Approximate Footage 901 - 1200 **Log Number** 213926

Date(s) 8/30/2018 to 8/30/2018 **Time(s)** 05:00 to 22:00

Posting "No Parking" signs W/S FULTON AV. FROM 4629 150 FT. NORTH & SOUTH

Approximate Footage 0 - 300 **Log Number** 213910

Date(s) 8/29/2018 to 8/31/2018 **Time(s)** 07:00 to 22:00

Lane / Full Closure E/S FULTON AV. FROM 4628 150 FT. NORTH & SOUTH
W/S FULTON AV. FROM KLING ST. TO SARAH ST.

Approximate Footage 0 - 300

Date(s) 8/30/2018 to 8/30/2018 **Time(s)** 05:00 to 22:00

Lane / Full Closure W/S CURB LANE OF FULTON AV. FROM 4629 150 FT. NORTH & SOUTH

Approximate Footage 0 - 300

Date(s) 8/29/2018 to 8/31/2018 **Time(s)** 07:00 to 22:00

NOT A PERMIT

FilmL.A., Inc.
6255 W Sunset Blvd, 12th Floor
Hollywood, CA 90028
t: (213)977-8600 - f: (213)977-8601
www.filmla.com

Summary Information — Location

Permit Number	F00141691	**Location Manager**	Timothy Hillman
Production Company	WARNER BROS TELEVISION PRODUCT...	Primary Phone	Mobile - 213-712-1637
Insured Company	WARNER BROS TELEVISION PRODUCT...	Secondary Phone	Office - 818-954-3077
Production Title	LETHAL WEAPON		

Location Address 4629 Fulton Ave, Los Angeles, CA, 91423

Location Type Apartment Building

Prep Dates 8/29/2018 - 8/29/2018 07:00 - 22:00 1 day

Film Dates 8/30/2018 - 8/30/2018 05:00 - 22:00 1 day

Strike Dates 8/31/2018 - 8/31/2018 07:00 - 22:00

Open or Closed to the Public Open

Generic Conditions

*Certain service and personnel fees required by jurisdictional agencies are not collected by FilmL.A. Any such fees must be paid directly to the appropriate agency, and a separate invoice will be provided to the permittee.
*LAFD UFSO: Company must contact FilmL.A. for extension of the Uniformed Fire Safety Officers' hours. During normal business hours, UFSO must also inform the LAFD Film desk of the extension.
Community Survey Obtained
Equipment staging and vehicles may park on one side of the street only.
May not interfere with adjacent traffic lanes or adjacent bike lane
Must comply with attached conditions
Must Maintain 5' Clearance on Sidewalks/Walkways
Must maintain local/emergency access
No cast or crew parking on area streets
No interference with merchant activity.
Notify LAPD Van Nuys Division (818) 374-9500 and comm. (213) 978-6552 1/2 hour prior to any gunfire, brandishing weapons, special effects or simulated emergency or criminal activity.
Number of uniformed officers listed on the permit is a minimum requirement. Permittee remains responsible for deploying a sufficient number of uniformed officers to provide traffic and crowd control to ensure the safety of the film crew and the public.

Equipment on Location

Type	Quantity
5 or 10 ton trucks	3
Condors	1
Cranes	1
Cube Trucks	2
Generator	3

Personnel on Location

Type	Quantity
Cast	4
Crew	75
Extras	33
LA City UFSO assigned	43342

NOT A PERMIT

FilmL.A., Inc.
6255 W Sunset Blvd, 12th Floor
Hollywood, CA 90028
t: (213)977-8600 - f: (213)977-8601
www.filmla.com

Summary Information — Location

Permit Number	F00141691	**Location Manager**	Timothy Hillman
Production Company	WARNER BROS TELEVISION PRODUCT...	Primary Phone	Mobile - 213-712-1637
Insured Company	WARNER BROS TELEVISION PRODUCT...	Secondary Phone	Office - 818-954-3077
Production Title	LETHAL WEAPON		

Honey Wagons	1	Off-Duty/Retired LAPD Officer(s)	2
Picture vehicles	10		
Portable restrooms	2		
Semi Trucks	6		
Stakebed Trucks	6		
Trailers	6		
Vans	6		

Filming Activities Brandishing weapons; Drive by; Drive ups & away; Emergency vehicles with flashing lights; Equipment on property; Equipment on sidewalk & street; Equipment on sidewalk, in curb lane & across street; Exterior Dialogue; Handheld equipment; Intermittent pedestrian control; Intermittent traffic control - 2 minute standard (except 0700-0900 hrs & 1500-1900 hrs); SIMULATED CRIME SCENE INVESTIGATON\ION; FINDING DEAD BODY IN ELEVATOR; FOOT CHASE ACROSS POOL DECK;

Jurisdiction **Political:** Los Angeles City - Council District 04 **Police:** Los Angeles Police Department **Fire:** Los Angeles City

Thomas Guide **Page:** 562 **Grid:** D4

Approvals

LOS ANGELES CITY POLICE DEPARTMENT	Vincent Aguirre
LOS ANGELES CITY FIRE DEPARTMENT - FILM UNIT	Kanisha Leonard

Coordinator Note No blocking of exits/entrances during prep/strike.
No cabling or generator use during prep/strike.
May not compromise fire/emergency protection systems without presence of UFSO.

Coordinator Note UFSO required 8/30 0500-2200 hrs (to follow between 4628 Fulton Ave & 4629 Fulton Ave)

Parking

Base Camp	4628 Fulton Ave, Los Angeles, CA, 91423	**Crew Parking**	4000 Warner Blvd, Burbank, CA, 91505
Location Type : Other Location		Location Type : Other Location	

NOT A PERMIT

Permit #F00141691

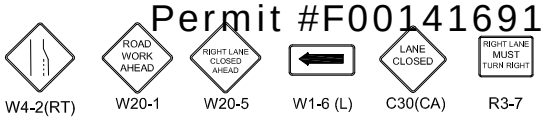

Ⓢ TRAFFIC SIGNAL

● TRAFFIC CONE

TYPE I W/ SIGN

FLASHING ARROW SIGN (FAS)

ALL TRAFFIC CONTROL WILL BE INSTALLED TO MEET OR EXCEED THE LATEST CA-MUTCD MINIMUM REQUIREMENTS

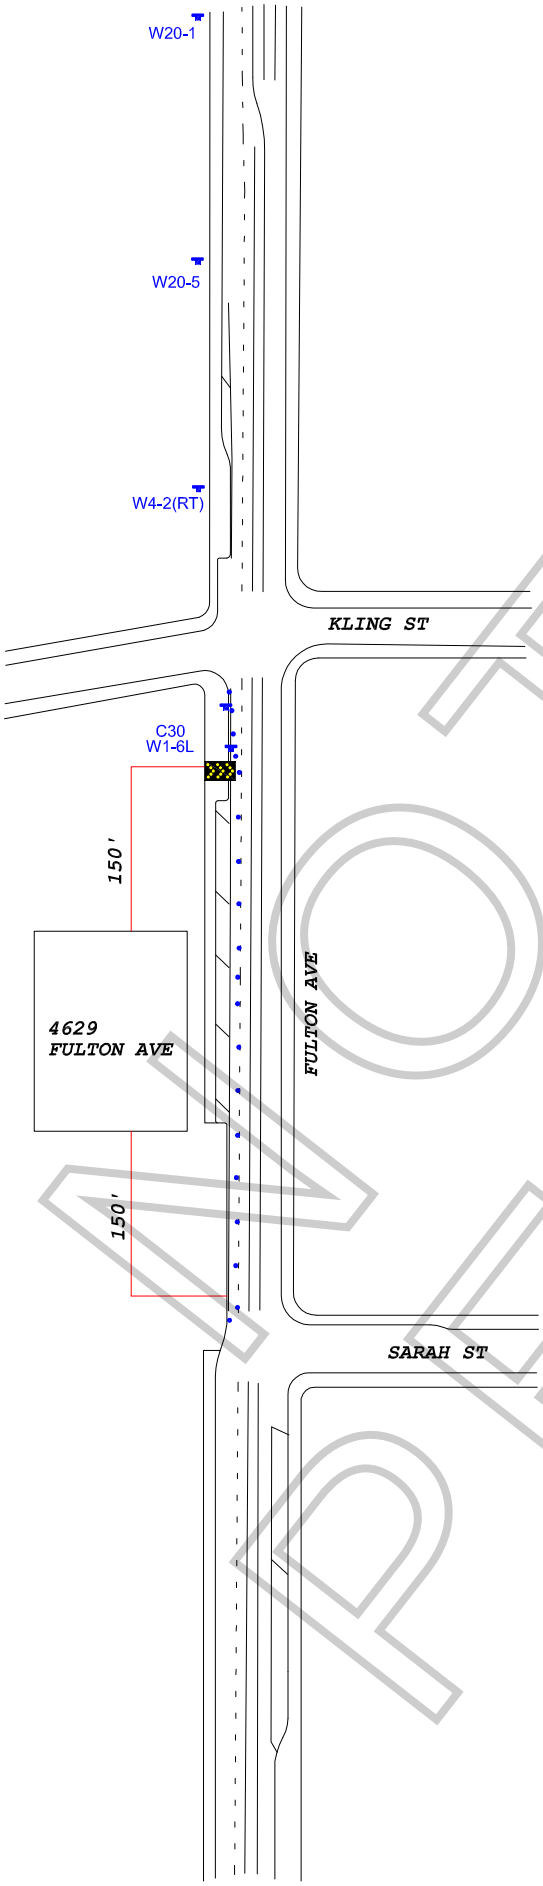

WORK ZONE TRAFFIC CONTROL PLAN
GENERAL NOTES

1. **DATE/TIME: 8-29-18 TO 8-31-18 FROM 07:00 HOURS TO 22:00 HOURS.**
2. ALL SIGNING, STRIPING, AND TRAFFIC CONTROL DEVICES SHALL CONFORM TO THE (CURRENT) STATE OF CALIFORNIA DEPARTMENT OF TRANSPORTATION (CALTRANS) STANDARD PLANS AND STANDARD SPECIFICATIONS , CALIFORNIA MUTCD, AND ANY ADDENDUMS THERETO, AND AS SHOWN ON THESE PLANS, SYMBOLS AND ABBREVIATIONS USED ARE SHOWN ON CALTRANS STANDARD PLANS.
3. THERE WILL BE NO INTERFERENCE WITH TRAFFIC SIGNALS OR CROSSWALKS.
4. CONES WILL BE 28" MINIMUM HEIGHT AND HAVE REFLECTORIZED SLEEVES FOR NIGHT WORK.
5. POLICE WILL DIRECT TRAFFIC IF NECESSARY.

NOT A PERMIT

TCP FOR:	WARNER BROS TV: "LETHAL WEAPON"
LOCATION:	W/S CURB LANE OF FULTON AVE FROM 4629 FULTON AVE TO 150' NORTH/SOUTH SHERMAN OAKS, CALIFORNIA
CONTACT:	TIM HILLMAN PH# 213-712-1637
	JCL TRAFFIC SERVICES (213) 622-9775 C31-CA Lic # 805357
DATE / REVISIONS	DRAFTER: MARIO MENJIVAR
	SCALE: N.T.S.
	FILM LA: NAOMI

Permit #F00141691

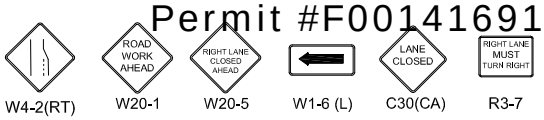

Ⓢ TRAFFIC SIGNAL

● TRAFFIC CONE

TYPE I W/ SIGN

FLASHING ARROW SIGN (FAS)

ALL TRAFFIC CONTROL WILL BE INSTALLED TO MEET OR EXCEED THE LATEST CA-MUTCD MINIMUM REQUIREMENTS

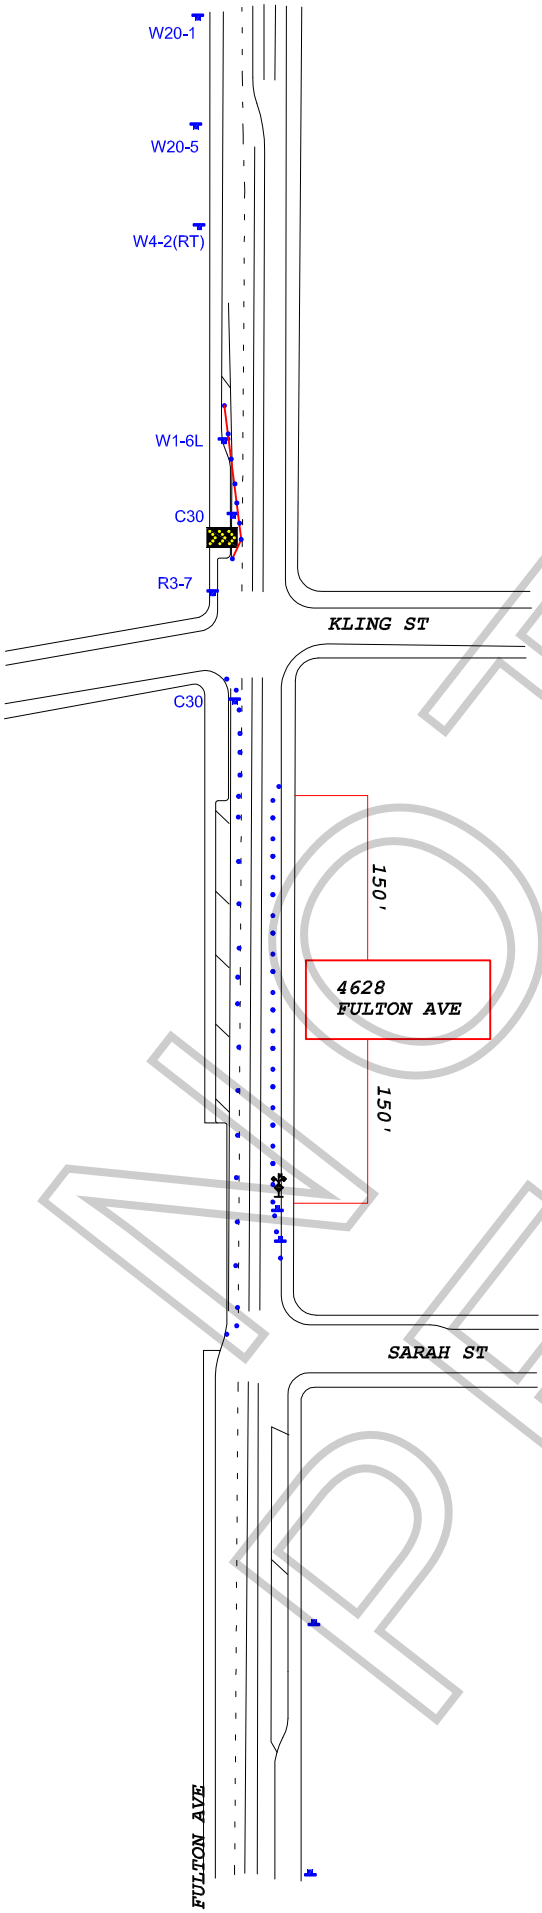

WORK ZONE TRAFFIC CONTROL PLAN
GENERAL NOTES

1. DATE/TIME: 8-30-18 FROM 05:00 HOURS TO 22:00 HOURS.

2. ALL SIGNING, STRIPING, AND TRAFFIC CONTROL DEVICES SHALL CONFORM TO THE (CURRENT) STATE OF CALIFORNIA DEPARTMENT OF TRANSPORTATION (CALTRANS) STANDARD PLANS AND STANDARD SPECIFICATIONS, CALIFORNIA MUTCD, AND ANY ADDENDUMS THERETO, AND AS SHOWN ON THESE PLANS, SYMBOLS AND ABBREVIATIONS USED ARE SHOWN ON CALTRANS STANDARD PLANS.
3. THERE WILL BE NO INTERFERENCE WITH TRAFFIC SIGNALS OR CROSSWALKS.
4. CONES WILL BE 28" MINIMUM HEIGHT AND HAVE REFLECTORIZED SLEEVES FOR NIGHT WORK.
5. POLICE WILL DIRECT TRAFFIC IF NECESSARY.

NOT A PERMIT

TCP FOR: WARNER BROS TV: "LETHAL WEAPON"

LOCATION:
E/S CURB - FULTON AVE FROM 4628 FULTON TO 150' NORTH/SOUTH
W/S CURB - FULTON AVE FROM KLING ST TO SARAH ST
SHERMAN OAKS, CALIFORNIA

CONTACT: TIM HILLMAN
PH# 213-712-1637

JCL TRAFFIC SERVICES
(213) 622-9775
C31-CA Lic # 805357

DATE	REVISIONS	DRAFTER: MARIO MENJIVAR
		SCALE: N.T.S.
		FILM LA: NAOMI

SPECIAL FILMING CONDITIONS
4400-4700 BLOCKS OF ETHEL AVENUE (AND ADJACENT STREETS)

The Special Filming Conditions described below will be included in the terms and conditions of permits issued for filming in this area and are in addition to the standard terms and conditions applicable to filming permits generally. While these Special Filming Conditions will be included as terms if a permit for filming in this area is issued, they are not intended to, and do not, establish the criteria or standards for determining whether or not a particular permit (or permits) will be issued for this area. The decision whether or not a particular permit (or permits) will be issued is vested in the discretion of the appropriate City or County department or their designees (including FilmL.A., Inc.), to be exercised consistent with public health, safety and general welfare, and applicable land-use ordinances.

The below conditions are applicable to all film permit requests for the area bounded by 101 Freeway on the North, Longridge Avenue on the West, Moorpark Street on the South and Van Noord Avenue on the East. NOTE: Moorpark St. is in a business/commercial district. Therefore, filming activity conducted on Moorpark St. is not subject to these conditions, nor counted toward filming frequency in the boundary area.

- **Pursuant to LAMC Section 12.22 (A)(13), the number of days allowed for filming will be infrequent, as directed by the City.**
- **No weekend or holiday filming will be allowed unless approved by the Permit Authority.**
- **Affected residents must be notified at least two (2) days in advance of the first day of filming or prior to the first day of any substantial set preparation.** *Permit requests must be submitted to FilmL.A. Inc. at least three (3) days in advance.*
- **Production companies may not arrive in the area prior to 7:00 a.m. and must depart no later than 10:00 p.m.,** unless approval is obtained from the Permit Authority. and the approved times are indicated on the permit.
- **The total amount of posted parking may not exceed 600'. Honeywagons shall be placed at base camp unless placement is pre-approved by the affected resident(s).**
- **Equipment vehicles may be parked on <u>one side</u> of the street only and shall not interfere with the safe access and use of the streets. The placement of film company vehicles shall not interfere with trash pickup on Wednesdays, any pre-scheduled gardener activities, or access to/from resident driveways.**
- **Filming will be limited to only one production company per day in the area.**
- **Generator(s) must have proper noise shields and shall be parked in front of the location home only.**
- **Cast and crew parking on area streets is <u>strictly prohibited</u>.** Off-street parking must be provided for all personal vehicles.
- **Any eating area must be shielded from public view. All equipment used for the preparation or service of food must not negatively affect adjacent properties or residents (i.e. no smoke, fire or fumes).**
- **Prepping and striking activities will be limited to one day before and after film date(s).**

*FilmL.A. Inc. may consider permitting additional prep or striking days, weekend/holiday filming, extended hours and/or days, more than one production company per day, and generator placement if the requesting production company conducts a Community Survey and obtains significant support for such activity.

FilmL.A. Inc. NOT A PERMIT